


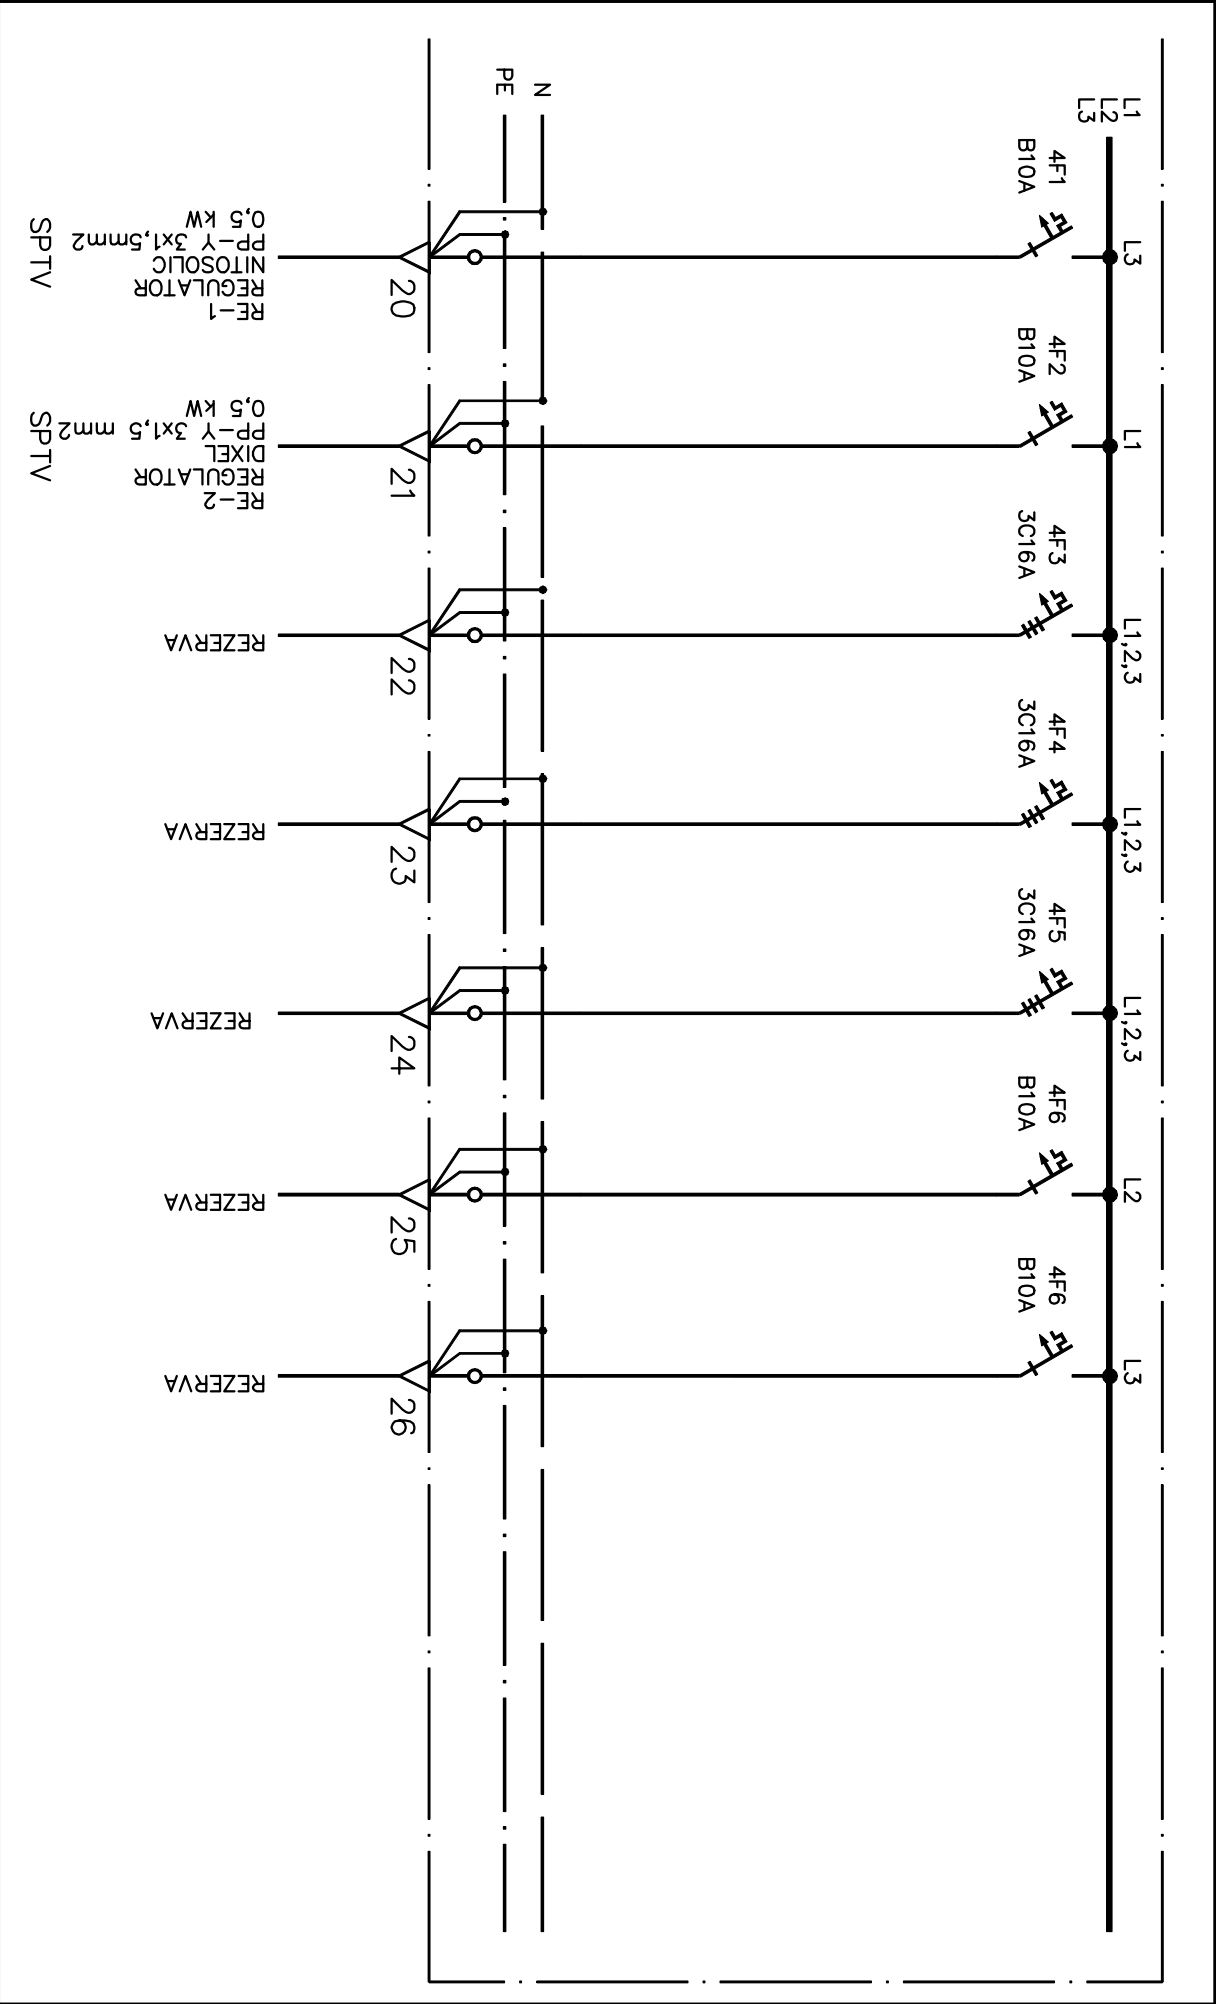

GPZ d.d. RIJEKA	RP-SPTV (spremnik SPTV)	PROJ. BR. 338/ 17 DATUM: 01/ 18	CRTEŽ BR. 4/ 6
--------------------	----------------------------	------------------------------------	----------------