


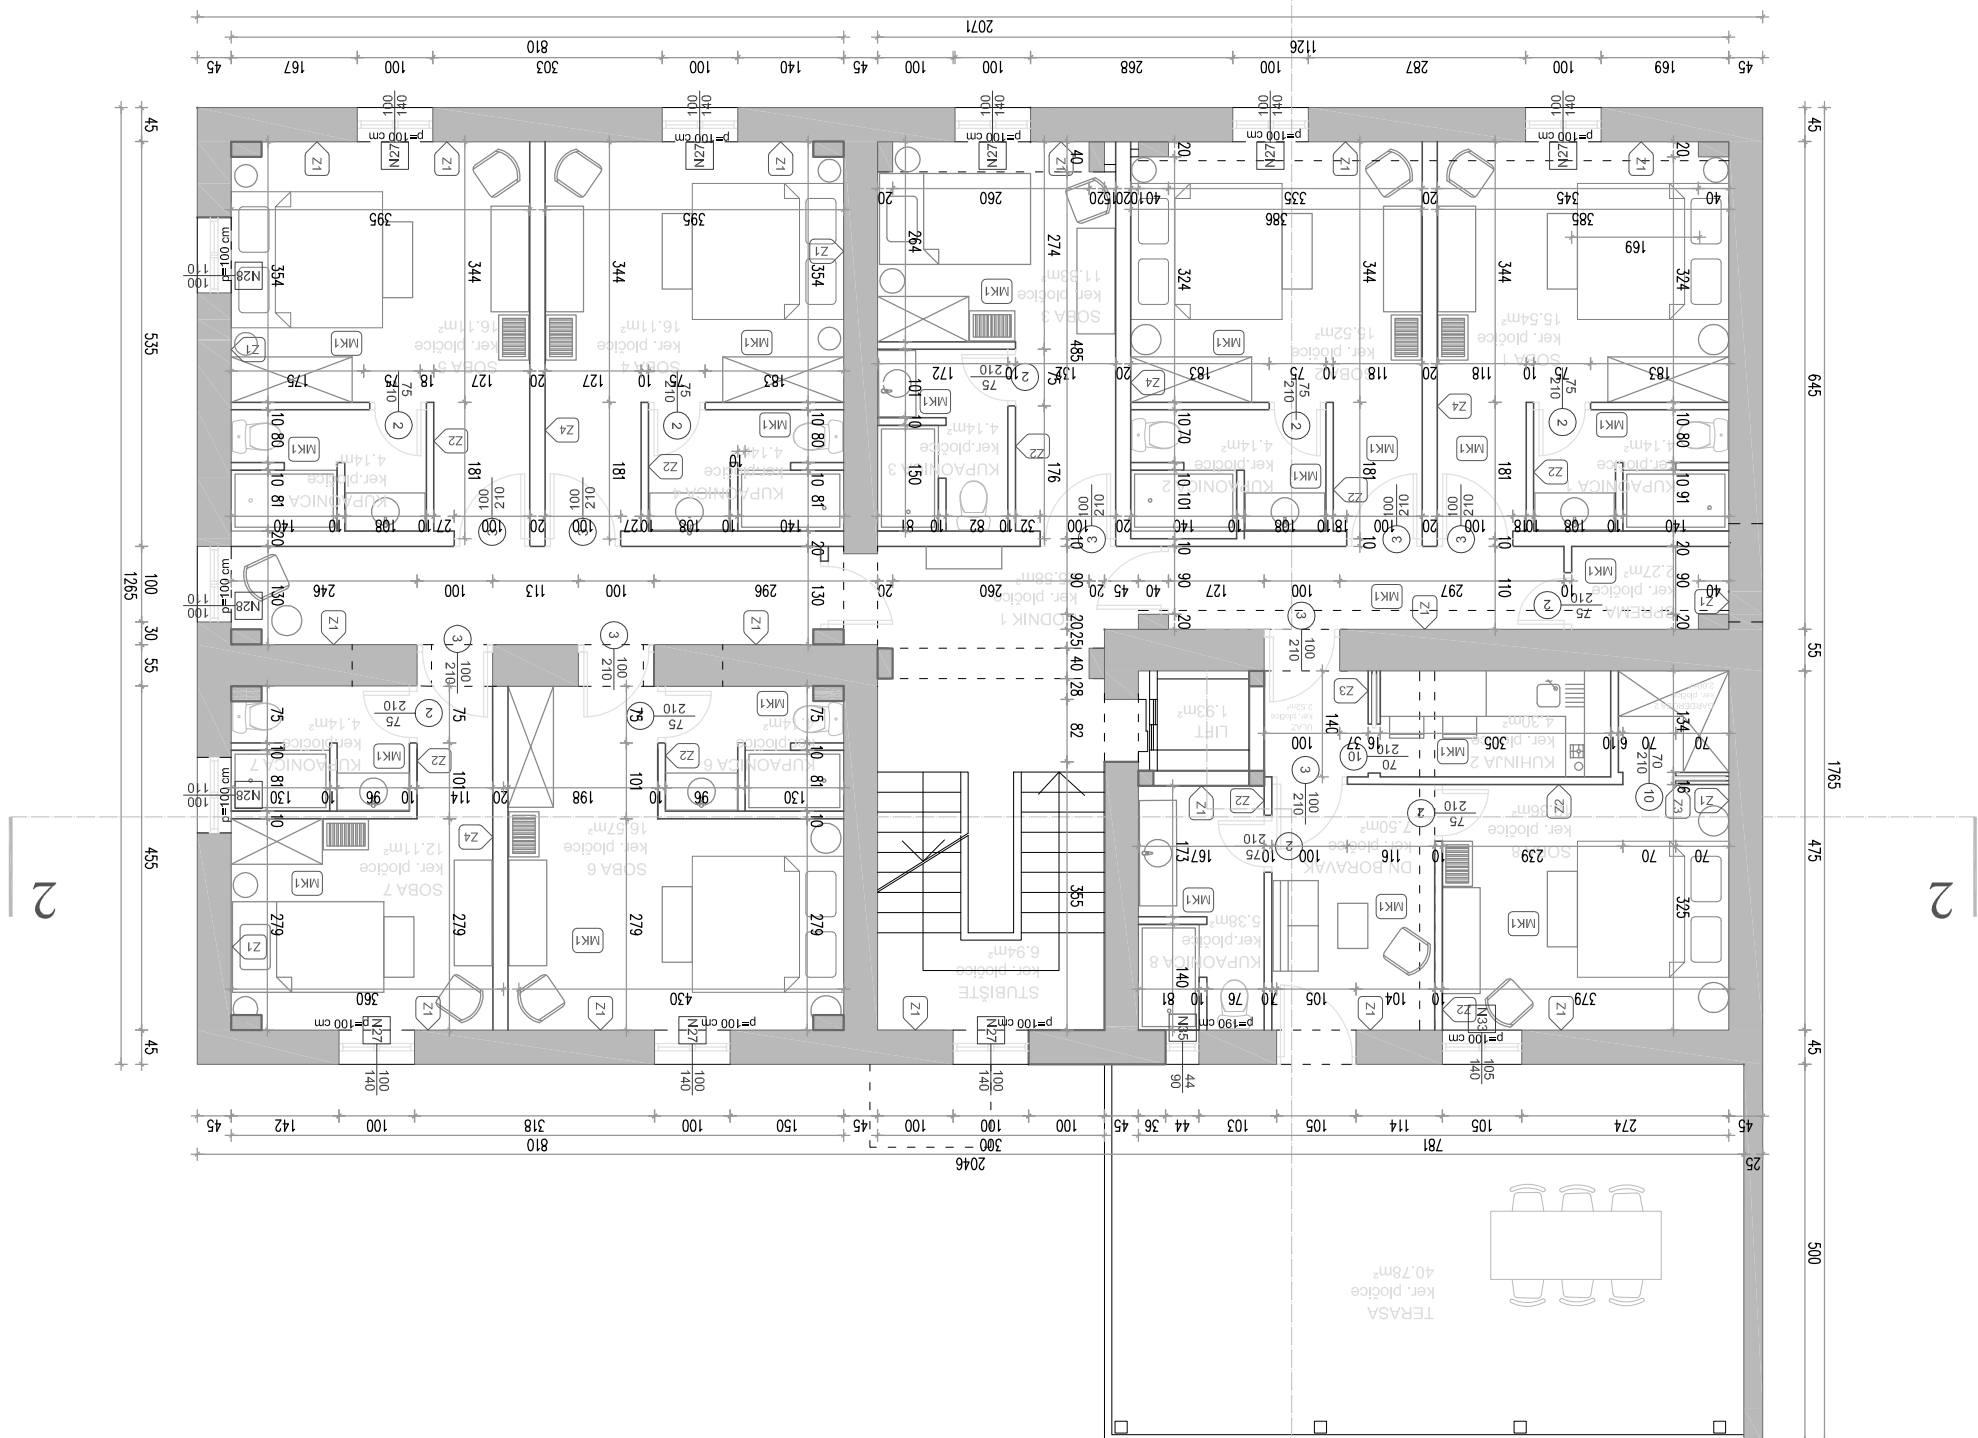

	ARCHING STUDIO d.o.o., ŠIMČEVA 56, 21000 SPLIT PROJEKTIRANJE & URBANIZAM		ZGRADA: DIFUZIONI HOTEL-LOKACIJA I k.o. 1664/2 (k.o. 1665/1) k.o. BIOGRAD n/m	
	INVESTITOR:	Sanguin d.o.o. Ulica krojice Jelene 3 23210 Biograd n/m	FAZA: GLAVNI PROJEKT SADRŽAJ: TLOCRT KATA	
	GL.PROJEKTANT:	Srdan Šegvić, d.i.a.		
	PROJEKTANT:	Srdan Šegvić, d.i.a.		
SURADNIK:		MJEŠLO: 1:100 DATUM: prosinac, 2016.		3.