


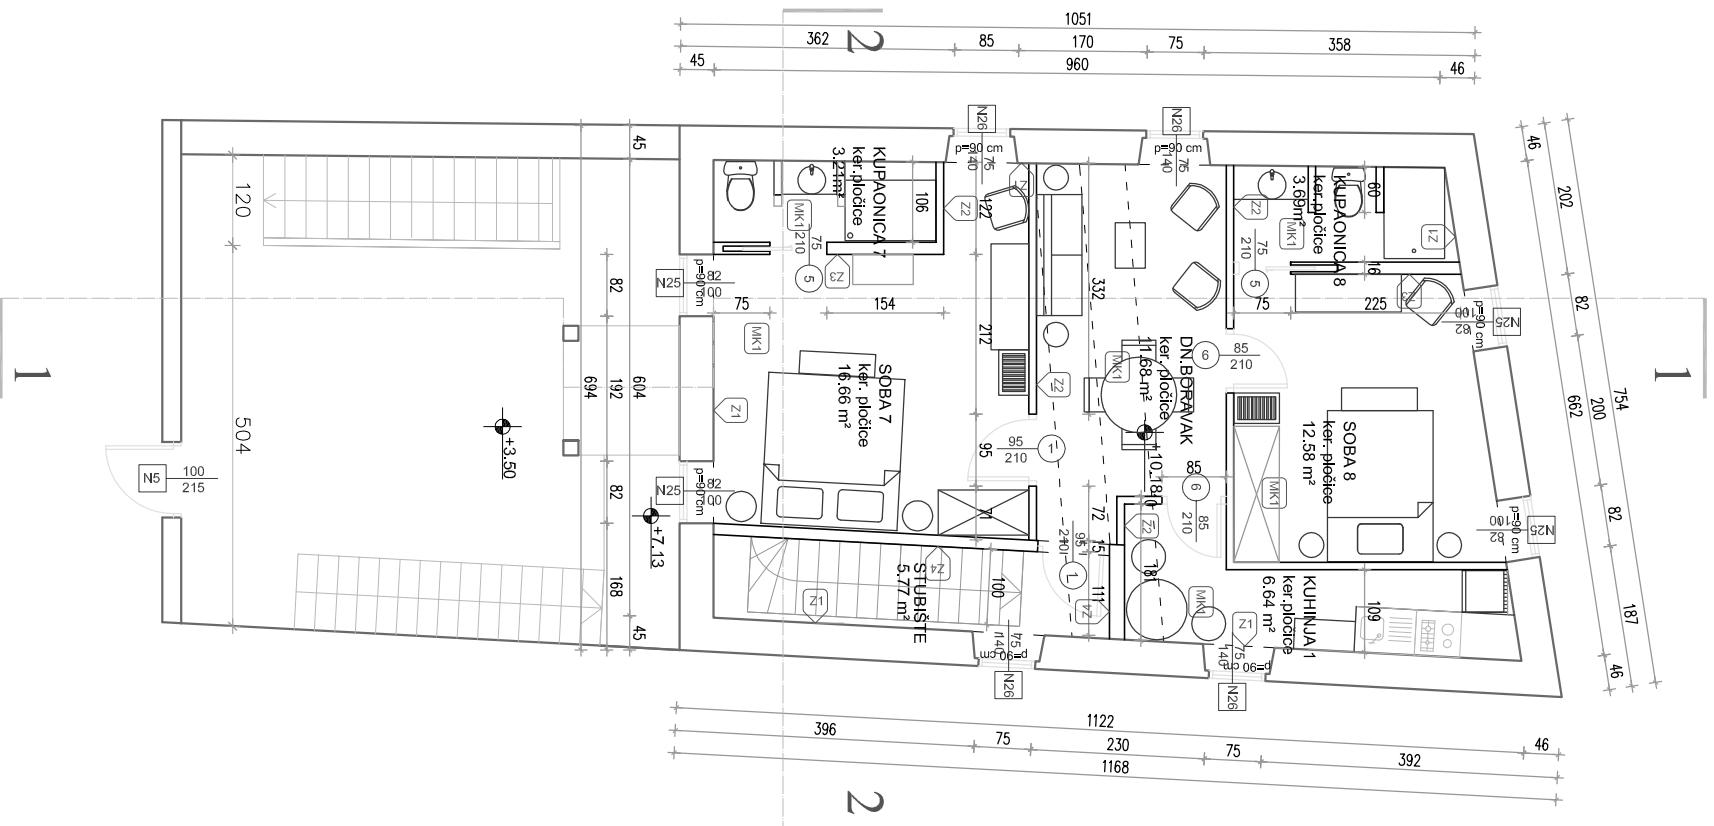

ARCHING STUDIO d.o.o., ŠMIČEVA 56,
21000 SPLIT PROJEKTIRANJE & URBANIZAM

ZGRADA: DIFUZIONI HOTEL-LOKACIJA II
k.č.1656/1 k.o. BIOGRAD n/m

INVESTITOR:

ŠANGULIN d.o.o.
Ulica kraljice Jelene 3,
Biograd n/m

FAZA: GLAVNI PROJEKT

SADRŽAJ: TLOCRT POTKROVLJA

PROJEKTANT:

Srdan Šegvić, d.i.a.

MJERILO:

1:100

DATUM: prosinac, 2016.

5.



arching studio