



PRESJEK 4-4

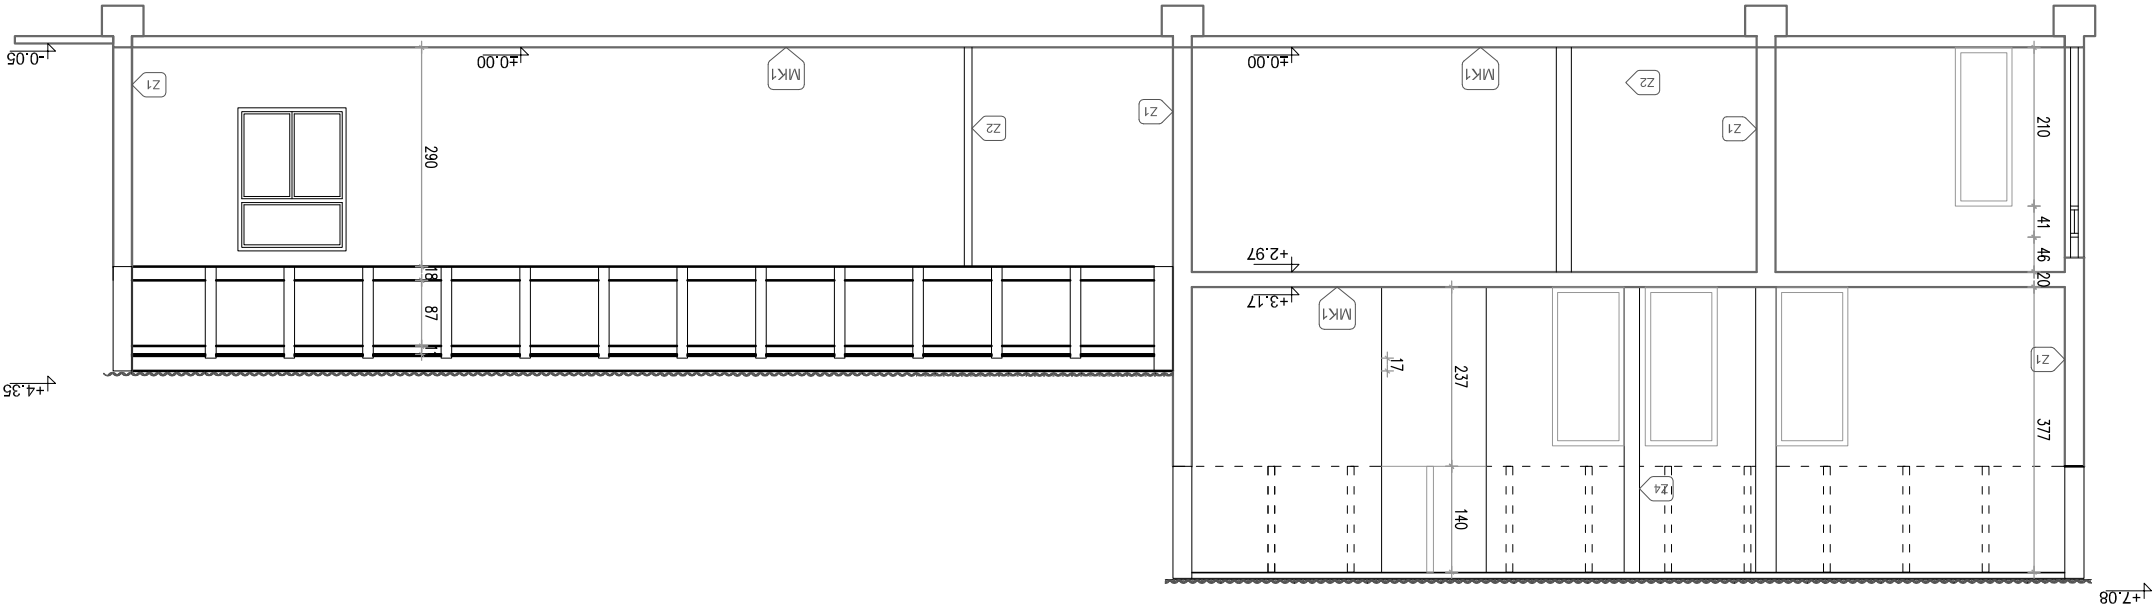

PRESJEK 5-5

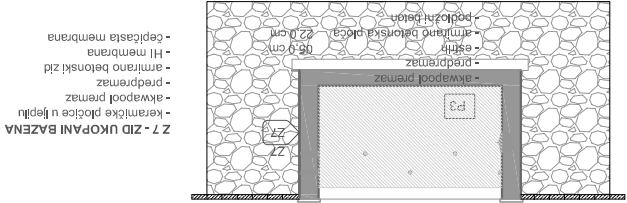

ARCHING STUDIO d.o.o., ŠIMIĆEVA 56, 21000 SPLIT PROJEKTIRANJE & URBANIZAM		INVESTITOR:	ŠANGULIN d.o.o. Ulica kraljice Jelene 3, Bograd n/m	GL.PROJEKTANT:	Srdan Šegvić, d.i.a.	PROJEKTANT:	Srdan Šegvić, d.i.a.	MJERILO:	1:100	DATUM: prošinac,2016.	6.
ZGRADA: DIFUZIONI HOTEL-LOKACIJA3 K.Č.3033 k.o. BIOGRAD n/m		FAZA: GLAVNI PROJEKT		SADRŽAJ: PRESJEK 4-4, 5-5							