


PRIZEMELJE 1:100

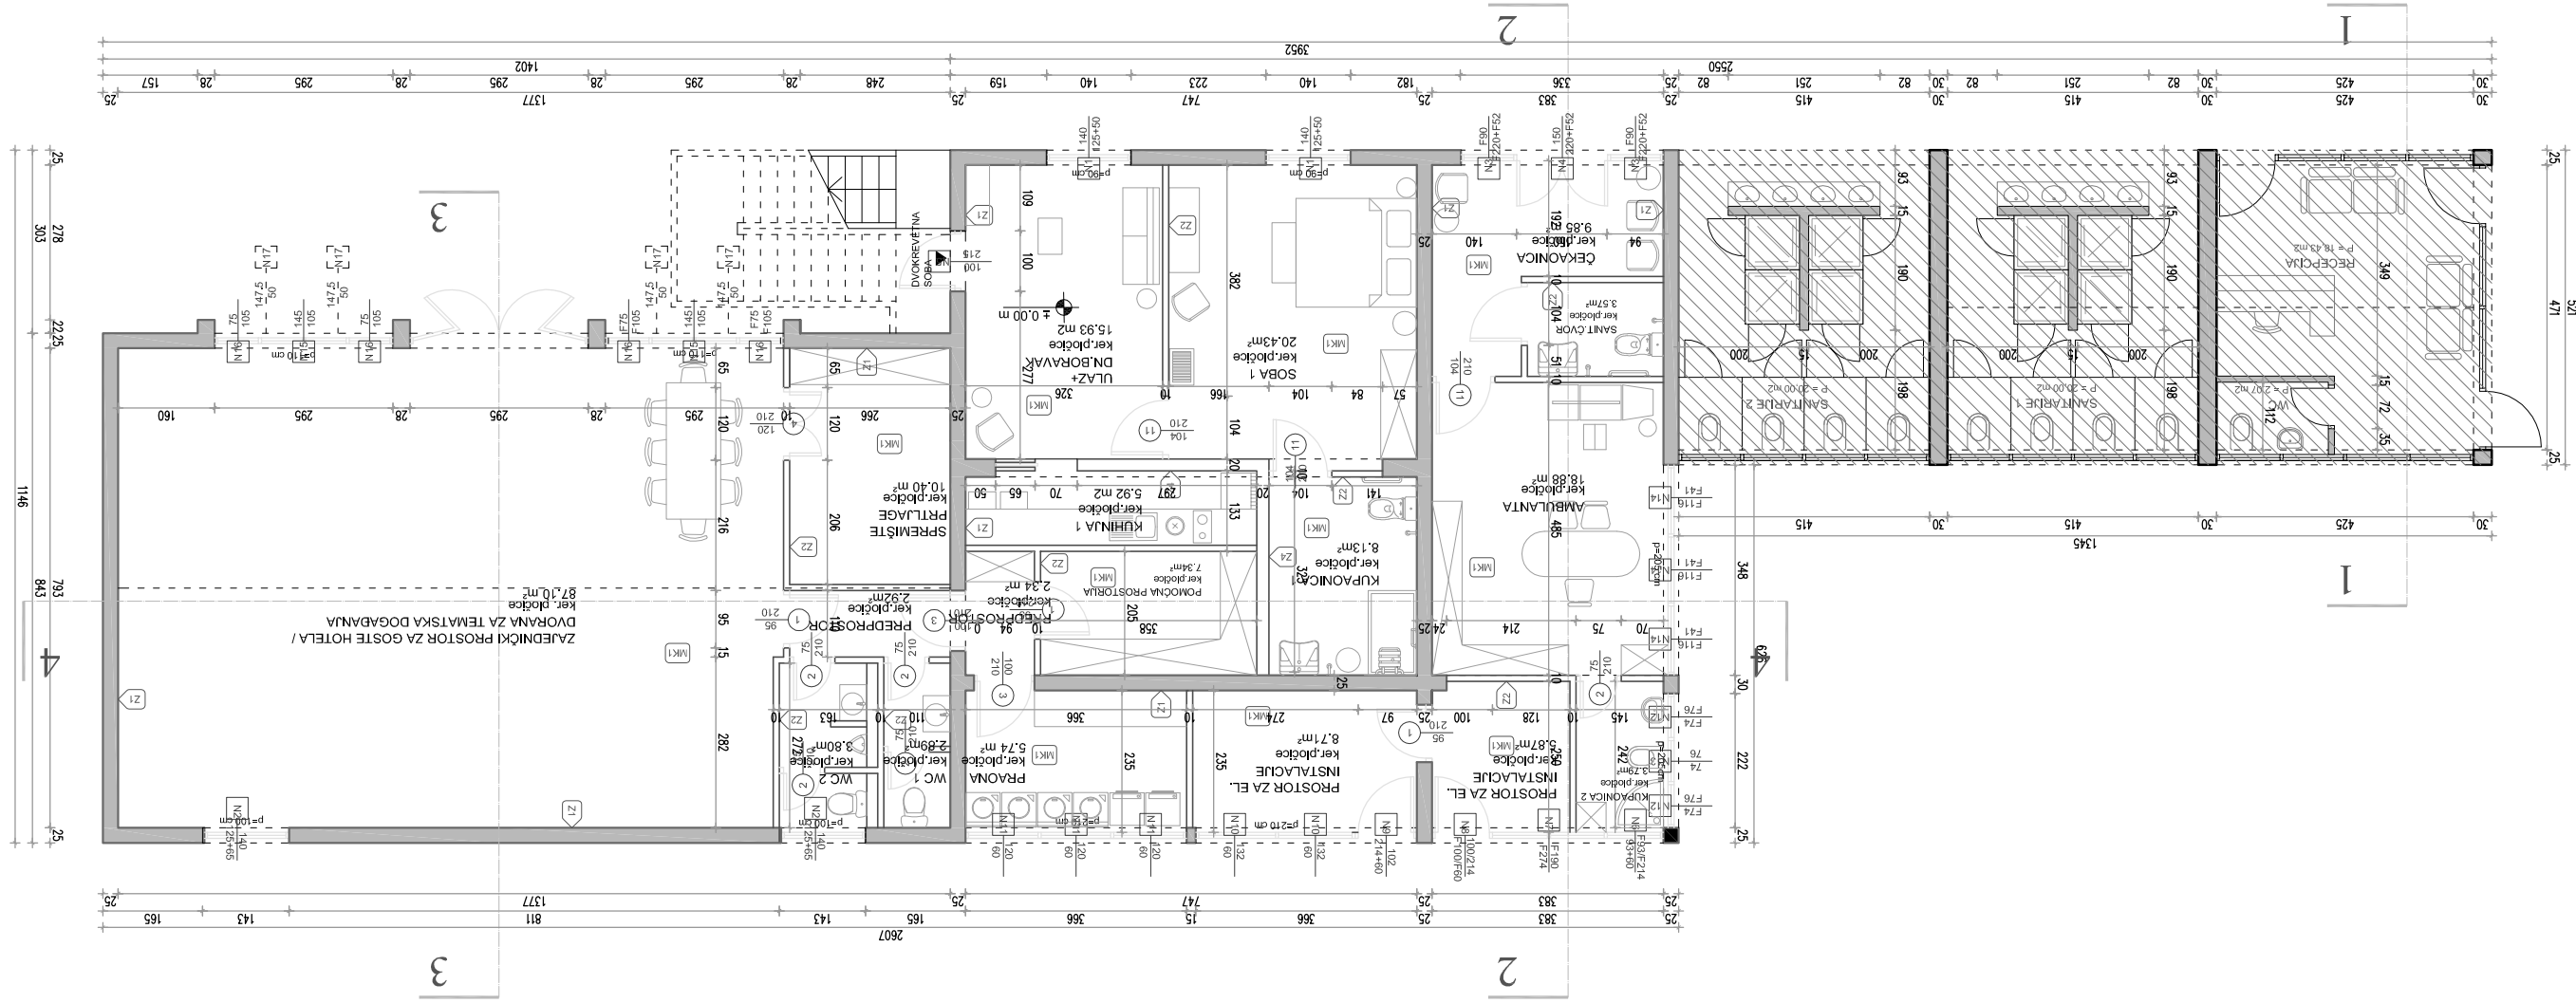

arching studio   		ARCHING STUDIO d.o.o., ŠIMČEVA 56, 21000 SPLIT PROJEKTIRANJE & URBANIZAM		ZGRADA: DIFUZIONI HOTEL-LOKACIJA3 K.Š.3033 K.O. BIOGRAD n/m		INVESTITOR: ŠANGULIN d.o.o. Ulica Kraljice Jelene 3, Biograd n/m		GL.PROJEKTANT: Srdan Šegvić, d.i.o.		PROJEKTANT: Srdan Šegvić, d.i.o.		MJERILLO: 1:100		DATUM: proširio,2016.		2 ↙	
--	--	---	--	--	--	---	--	--	--	---	--	--	--	---	--	--	--