


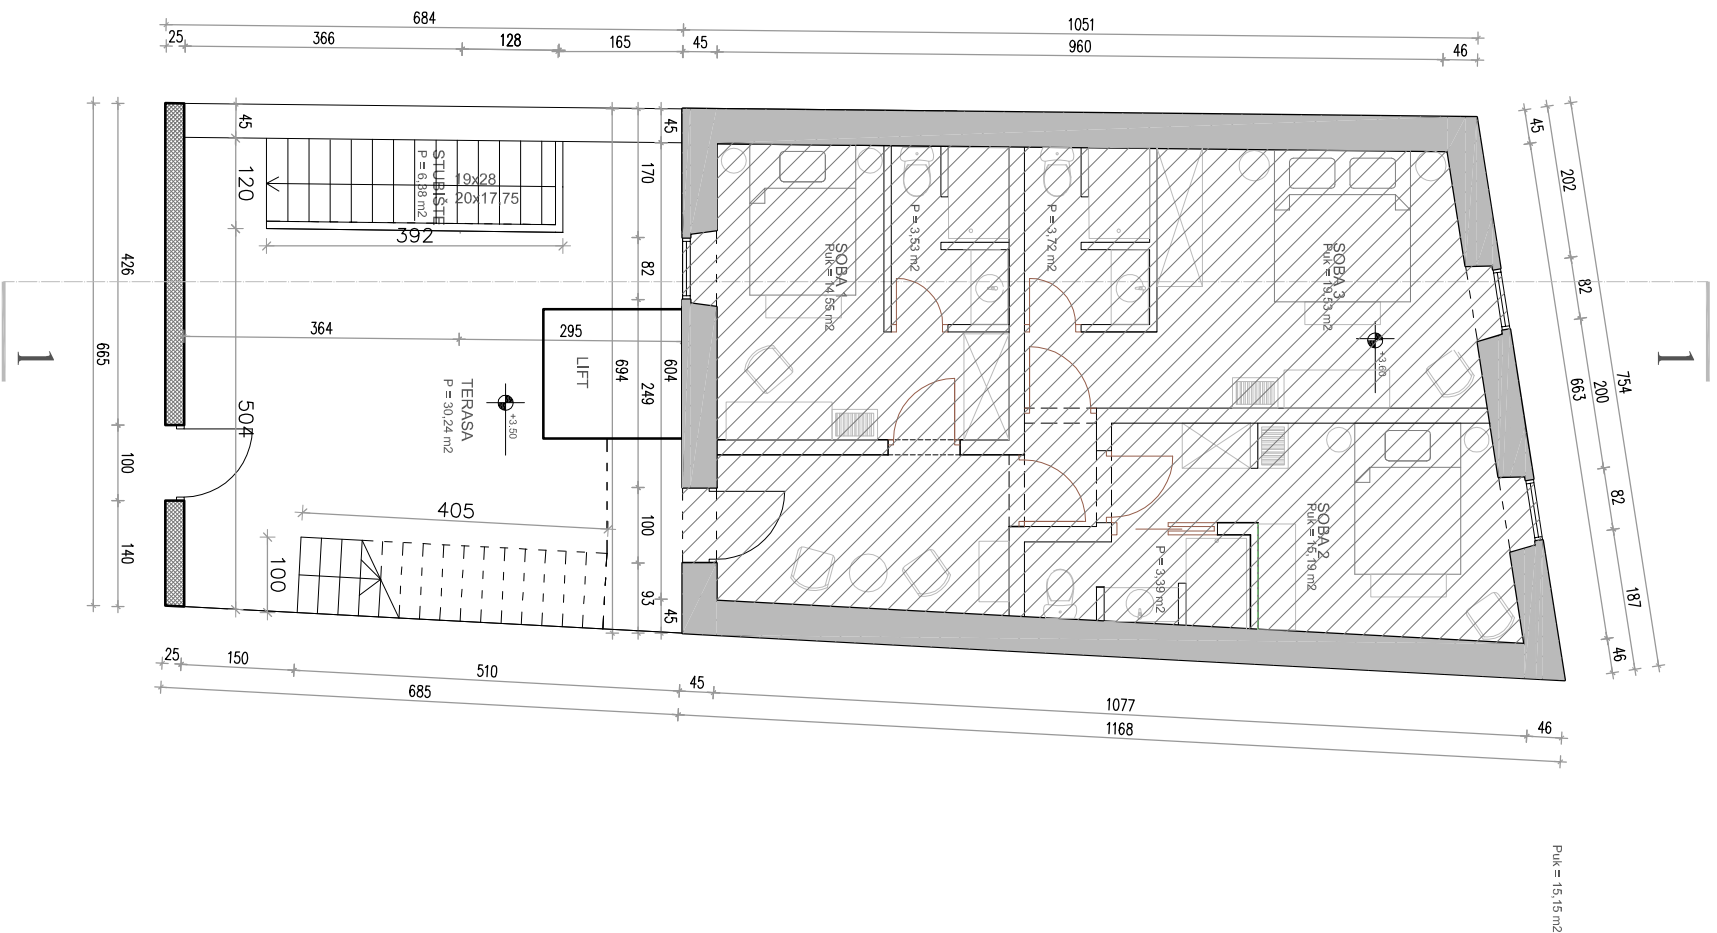

arching studio		ARCHING STUDIO d.o.o., ŠIMIČEVA 56, 21000 SPLIT PROJEKTIRANJE & URBANIZAM		ZGRADA: DIFUZIONI HOTEL – LOKACIJA II k.č.1656/1 k.o. BIOGRAD n/m	
INVESTITOR:	ŠANGLIN d.o.o., Ulica kraljice Jelene 3, Biograd n/m	FAZA:	GLAVNI PROJEKT	2.	
GL.PROJEKTANT:	Srdan Šegvić, d.i.a.	SADRŽAJ:	TLOCRT PRVOG KATA		
PROJEKTANT:	Srdan Šegvić, d.i.a.	MJERILO:	1:100		
		DATUM:	prosinac, 2016.		