


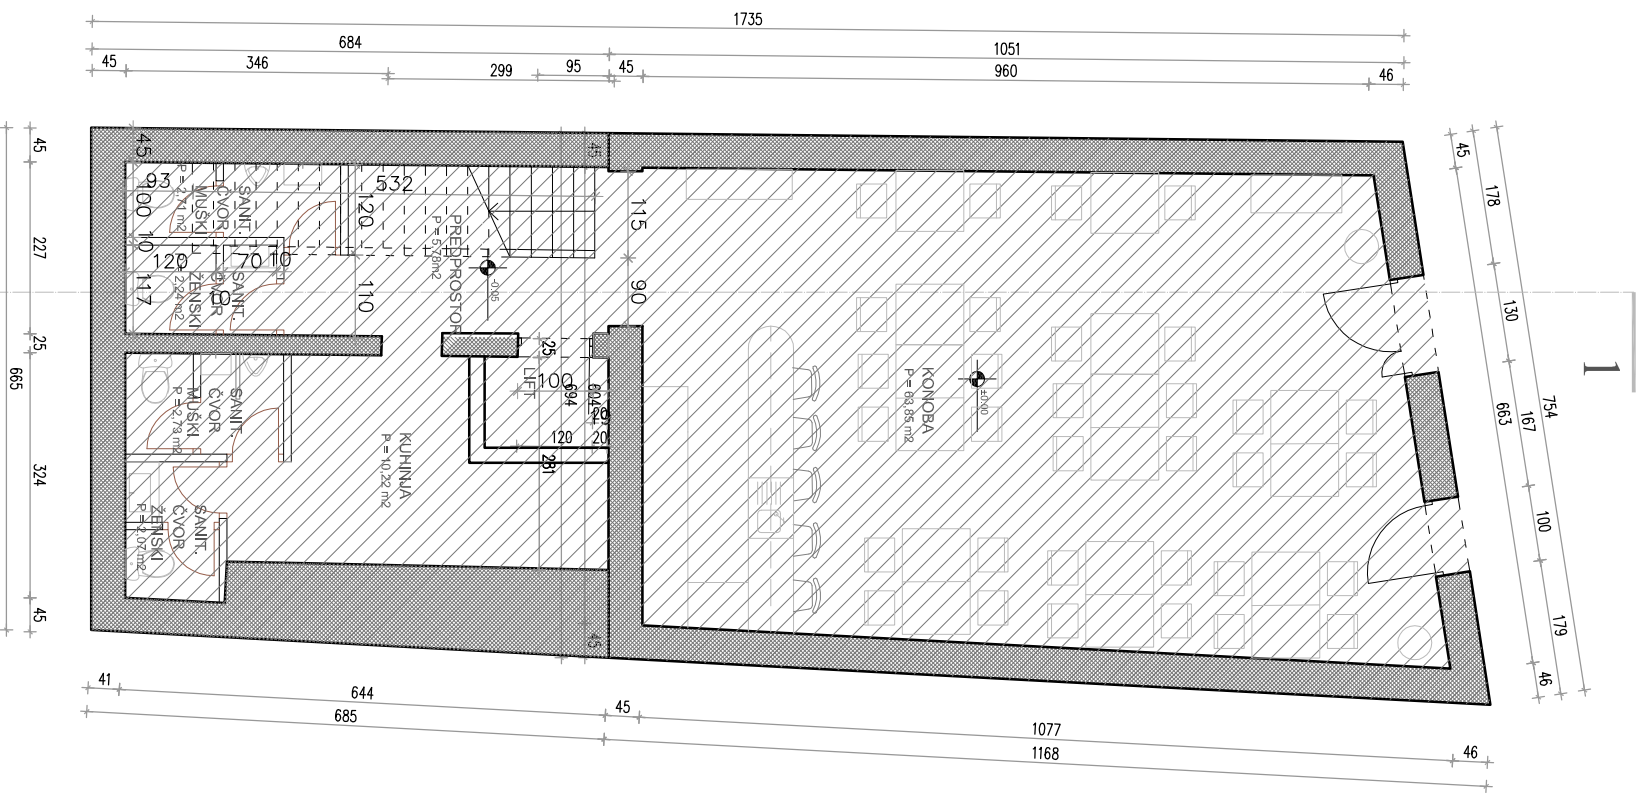

IZGRADENO PRIJE 15.02.1968

ARCHING STUDIO d.o.o., ŠIMIĆEVA 56,
21000 SPLIT PROJEKTIRANJE & URBANIZAM

ZGRADA: DIFUZIONI HOTEL-LOKACIJA II
k.č.1656/1 k.o. BIOGRAD n/m

INVESTITOR:	ŠANGULIN d.o.o. Ulica kraljice Jelene 3, Biograd n/m	FAZA: GLAVNI PROJEKT	1.	
GL.PROJEKTANT:	Srdan Šegvić, d.i.a.	SADRŽAJ: TLOCRT PRIZEMLJA		
PROJEKTANT:	Srdan Šegvić, d.i.a.	MJERILO: 1:100		
		DATUM: prosinac, 2016.		



arching studio