
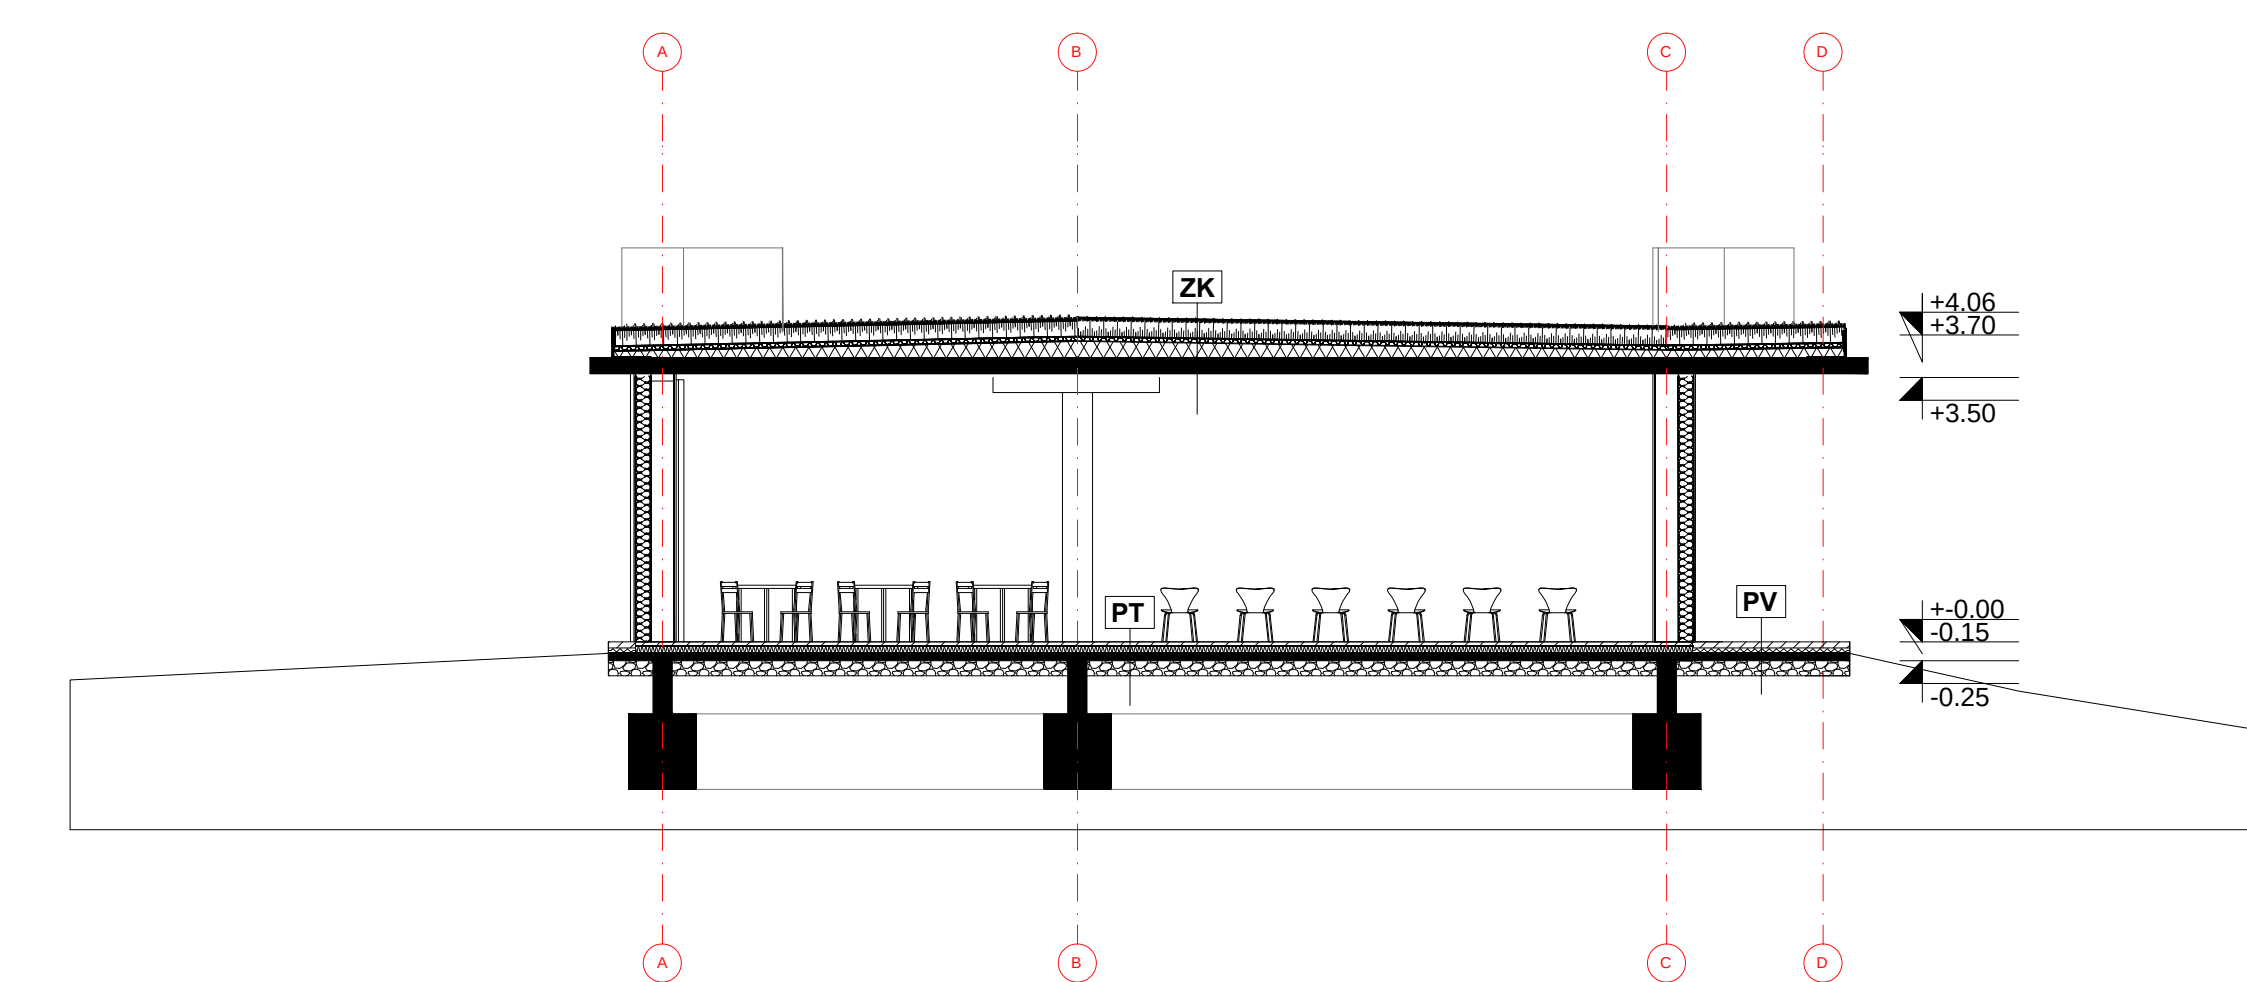
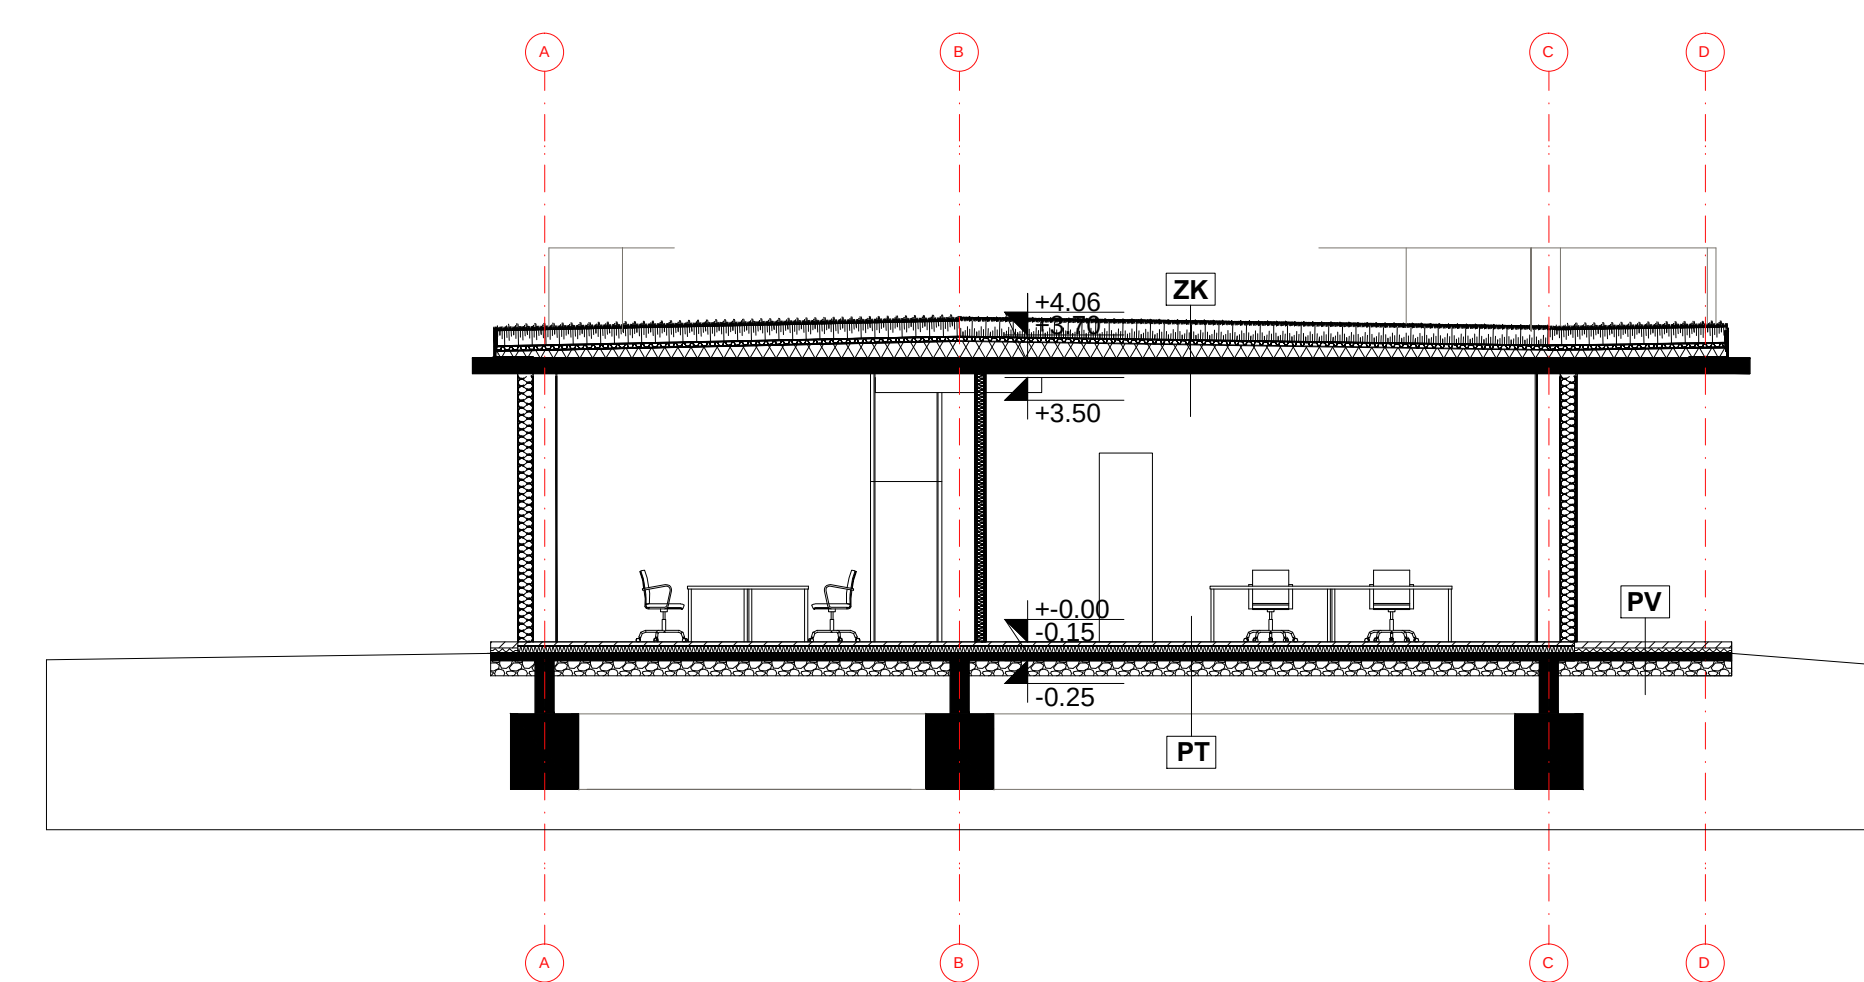


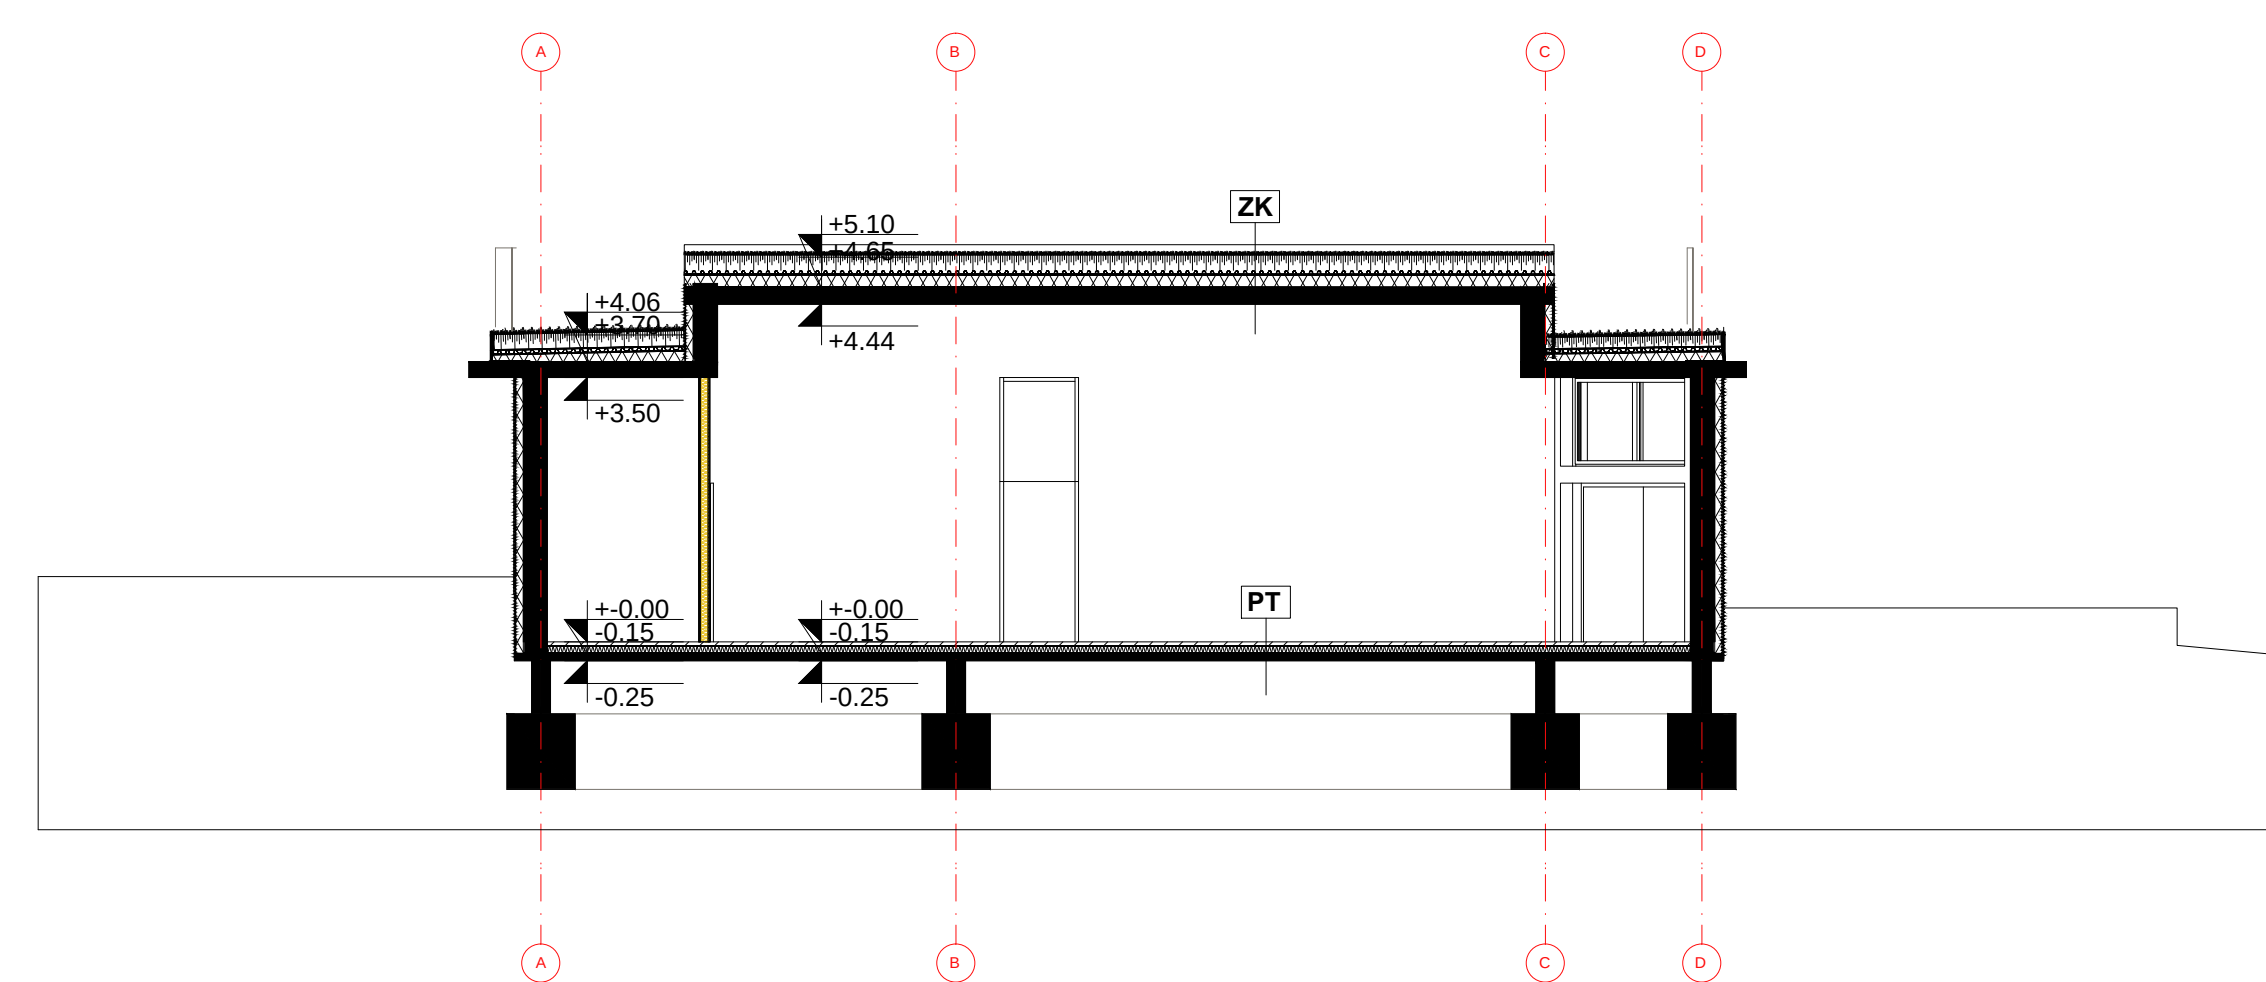

izveštač	datum	opis izmjene
		naslov građevine poslova/na građevina investitor Studio Senda d.o.o. Vizinača 62 52447 Vižinada strukovna odobrenja projekata brisi projekta arhitektonski 0548-1/18-GL-P.
projekat dipl. ing. arh. Ana Slamar naslov projekta glavni sofita/aj PREŠIEJ B, C, D		datum 1/18 mpjeio 1:100 list 07