


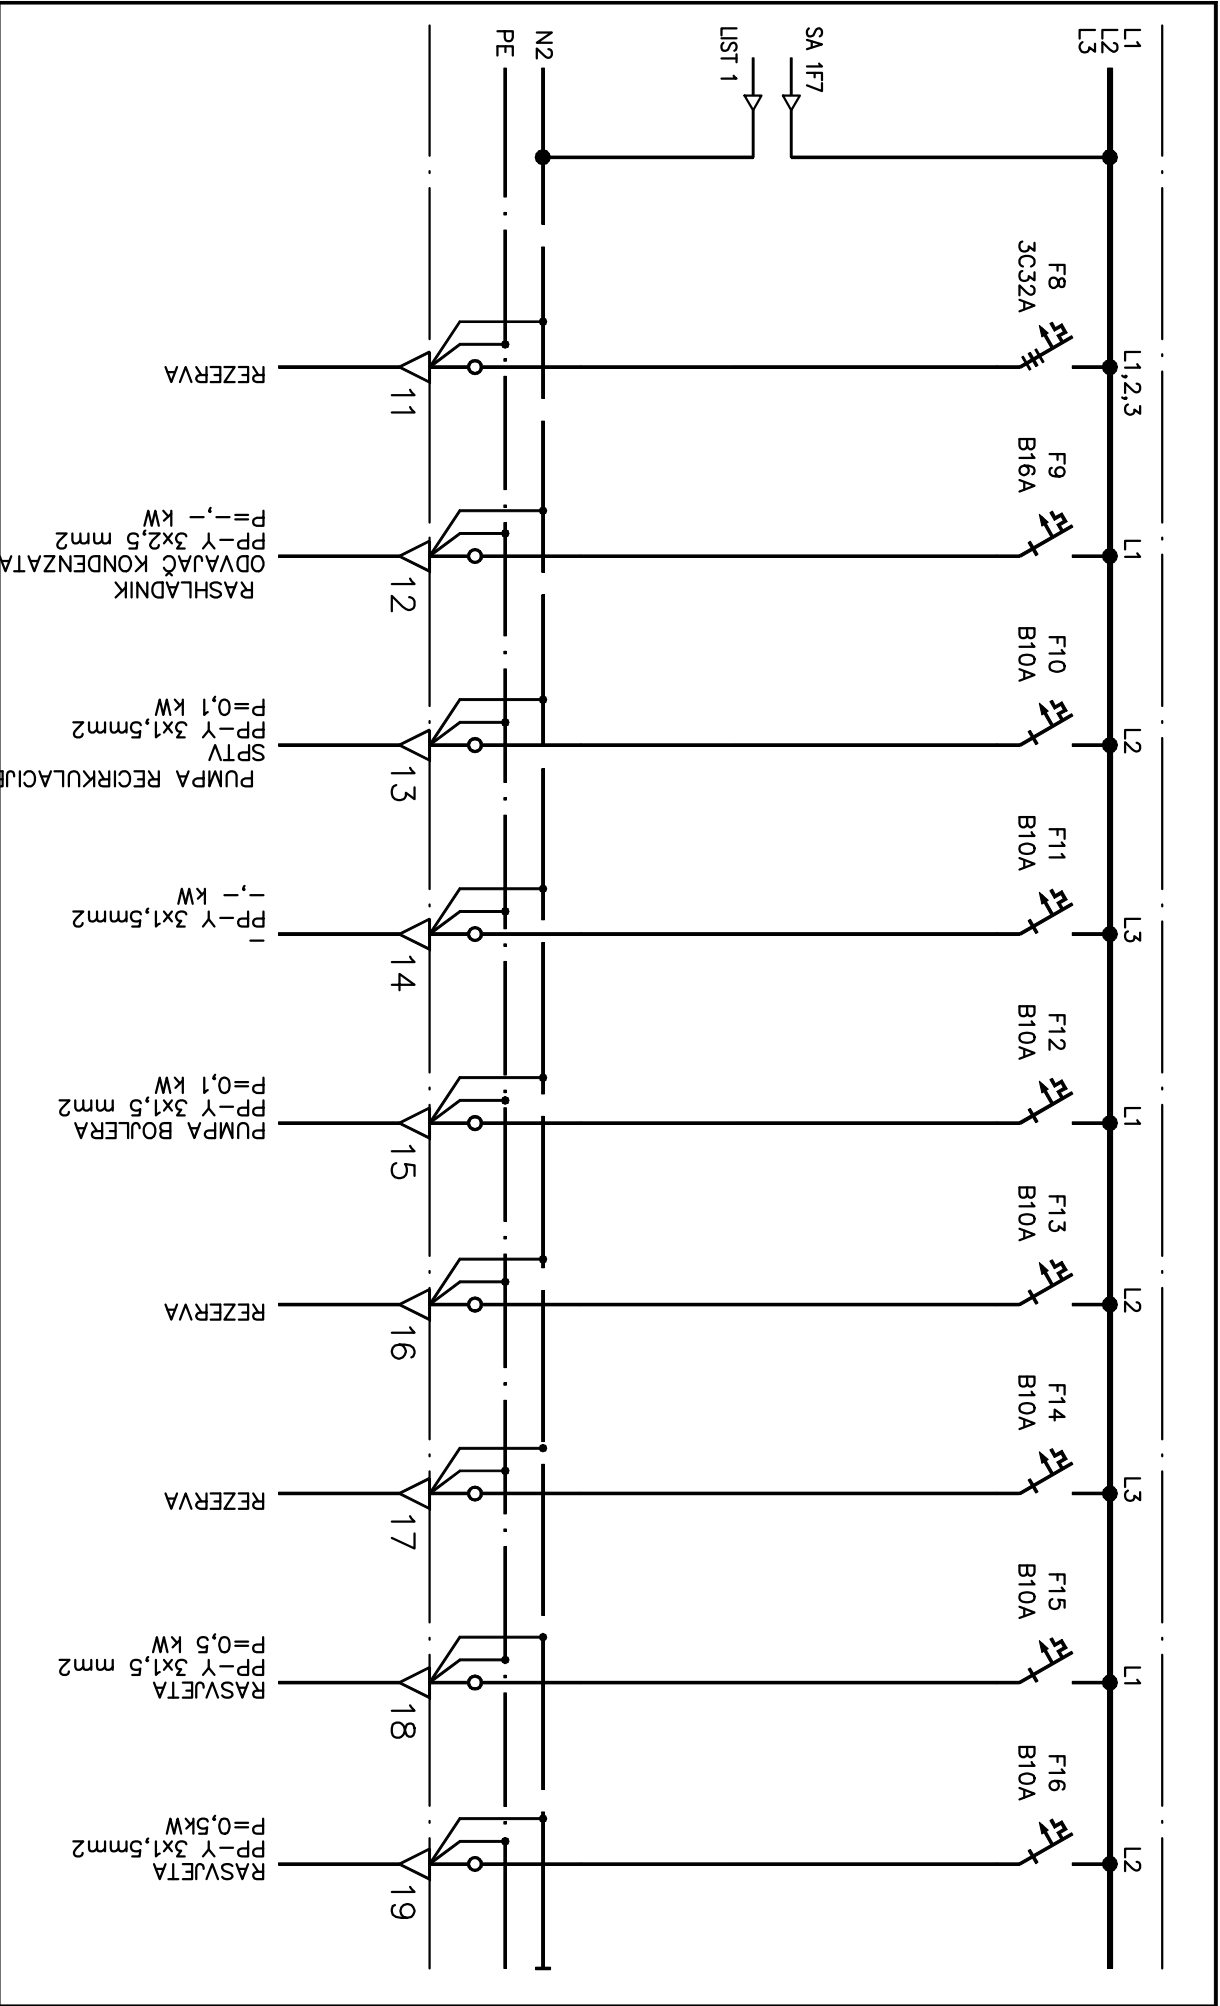

GPZ d.d. RIJEKA	RP-PTV (priprema PTV)	PROJ.BR. 338/ 17 DATUM: 01/ 18	CRTEŽ BR. LIST: 3/ 6	2
--------------------	--------------------------	-----------------------------------	----------------------	---