


NAPAJANJE 230V, RP-PTV  
– str. krug 20

NAPAJANJE 230V, RP-PTV  
– str. krug 201

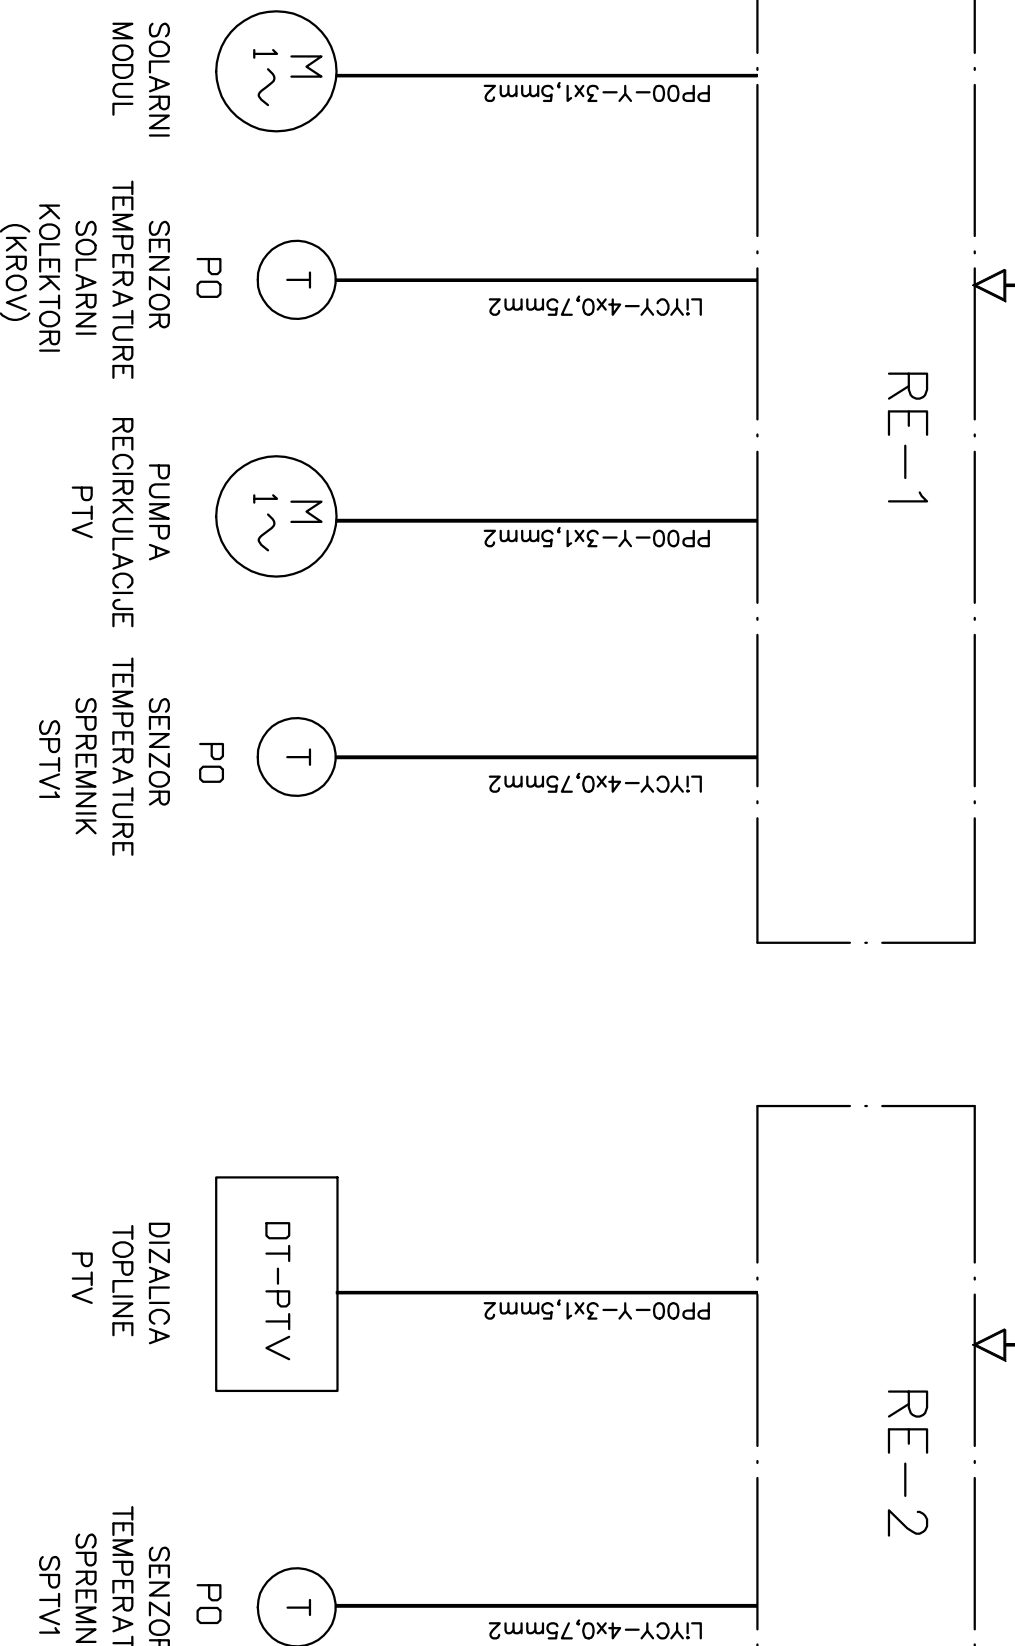

|                    |                          |                                  |                        |   |
|--------------------|--------------------------|----------------------------------|------------------------|---|
| GPZ d.d.<br>RIJEKA | SPTV-1<br>(sustav PTV-1) | PROJ. BR. 338/17<br>DATUM: 01/18 | CRTEŽ BR.<br>LIST: 1/1 | 5 |
|--------------------|--------------------------|----------------------------------|------------------------|---|